SAN FRANCISCO PUBLIC LIBRARY
3 1223 07513 4594

SAN FRANCISCO DEPARTMENT OF PUBLIC WORKS
BUREAU OF ENGINEERING

RESIDENTIAL PERMIT PARKING AREA MAPS

1978 – 1980

D

REF
388.474
R3119

5/S

San Francisco Public Library

Government Information Center
San Francisco Public Library
100 Larkin Street, 5th Floor
San Francisco, CA 94102

REFERENCE BOOK

Not to be taken from the Library

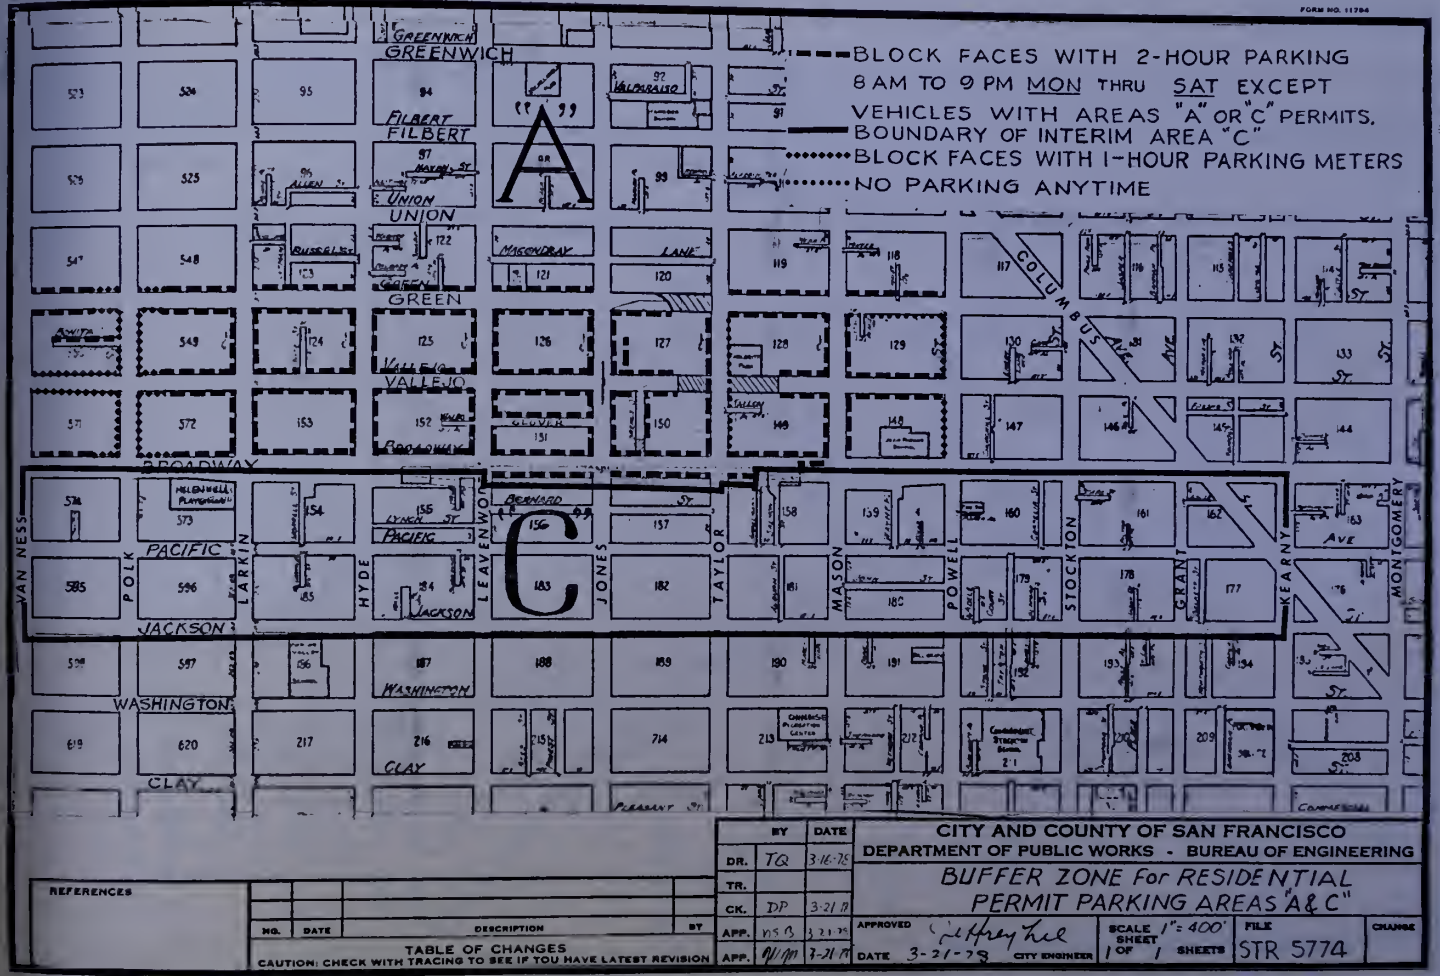

REFERENCES	NO.	DATE	DESCRIPTION	BY

TABLE OF CHANGES
CAUTION: CHECK WITH TRACING TO SEE IF YOU HAVE LATEST REVISION

	BY	DATE
DR.	TQ	3-16-78
TR.		
CK.	DP	3-21-78
APP.	WSB	3-21-78
APP.		3-21-78

CITY AND COUNTY OF SAN FRANCISCO
DEPARTMENT OF PUBLIC WORKS - BUREAU OF ENGINEERING

BUFFER ZONE For RESIDENTIAL PERMIT PARKING AREAS "A & C"

APPROVED Jeffrey Tsui
DATE 3-21-78 CITY ENGINEER

SCALE 1" = 400'
SHEET 1 OF 1 SHEETS

FILE STR 5774

CHANGE

SF ERO #9

Map 2 of 14

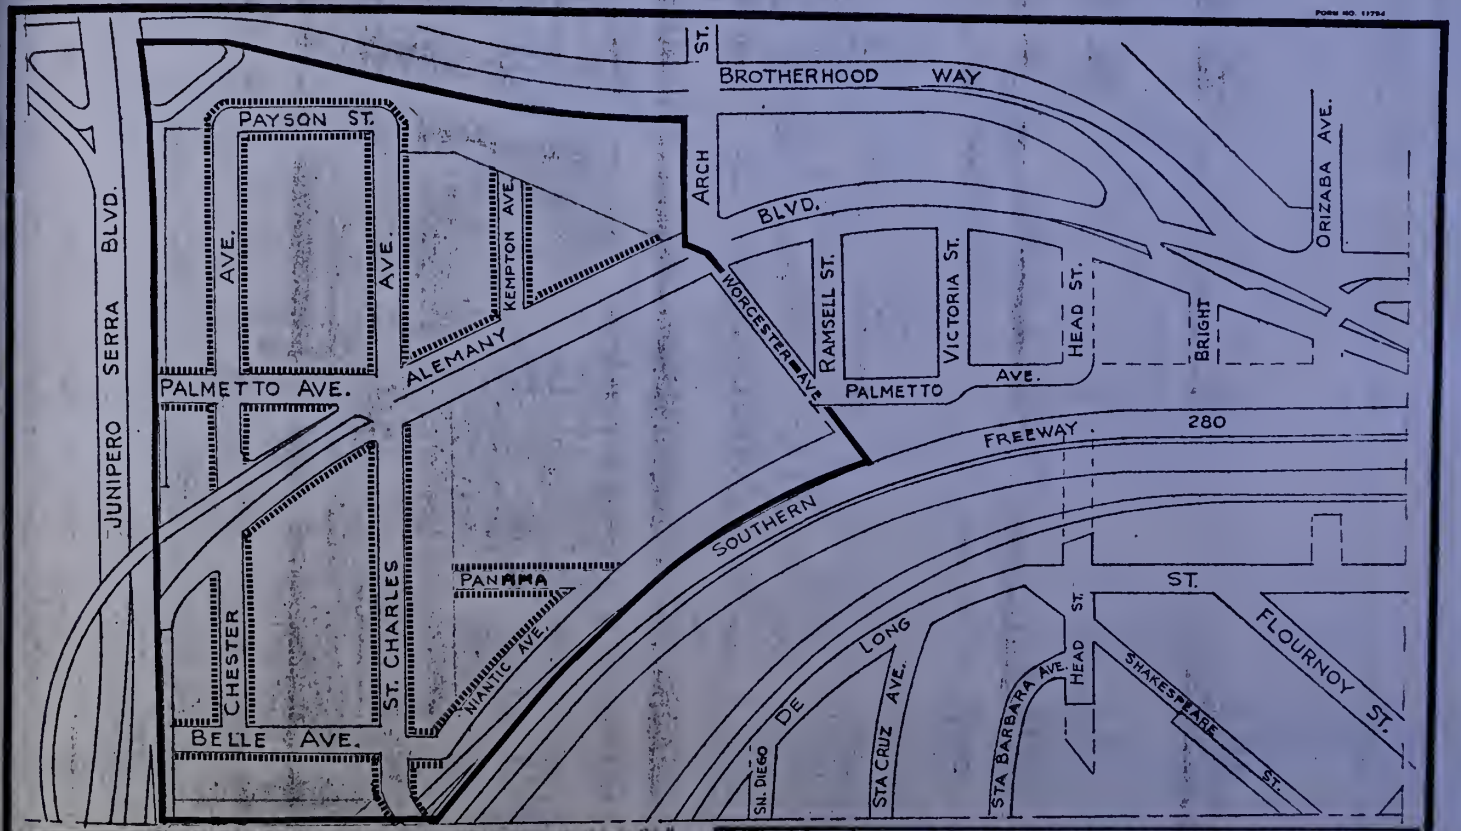

BOUNDARY OF RESIDENTIAL PERMIT PARKING AREA "B"

BLOCK FACES WITH 2-HOUR PARKING, 9AM TO 5PM, MONDAY THRU FRIDAY EXCEPT VEHICLES WITH PERMIT.

REFERENCES

NO.	DATE	DESCRIPTION	BY
1	8-1-79	EXTENDING AREA TO NORTH OF ALEMANY	JC

TABLE OF CHANGES
CAUTION: CHECK WITH TRACING TO SEE IF YOU HAVE LATEST REVISION

	BY	DATE
DR.	E.F.G.	2-16-79
TR.		
CK.	JC	7-13-79
APP.	MER	7-19-79
APP.		

CITY AND COUNTY OF SAN FRANCISCO
DEPARTMENT OF PUBLIC WORKS - BUREAU OF ENGINEERING

RESIDENTIAL PERMIT PARKING
SAINT CHARLES AVENUE AREA

APPROVED Donald J. Bruce CITY ENGINEER
DATE 7-24-79

SCALE
SHEET OF SHEETS

FILE STR 5896.1

CHANGE 1

SF EXISTING MAP SHT 14

FORM NO. 11784

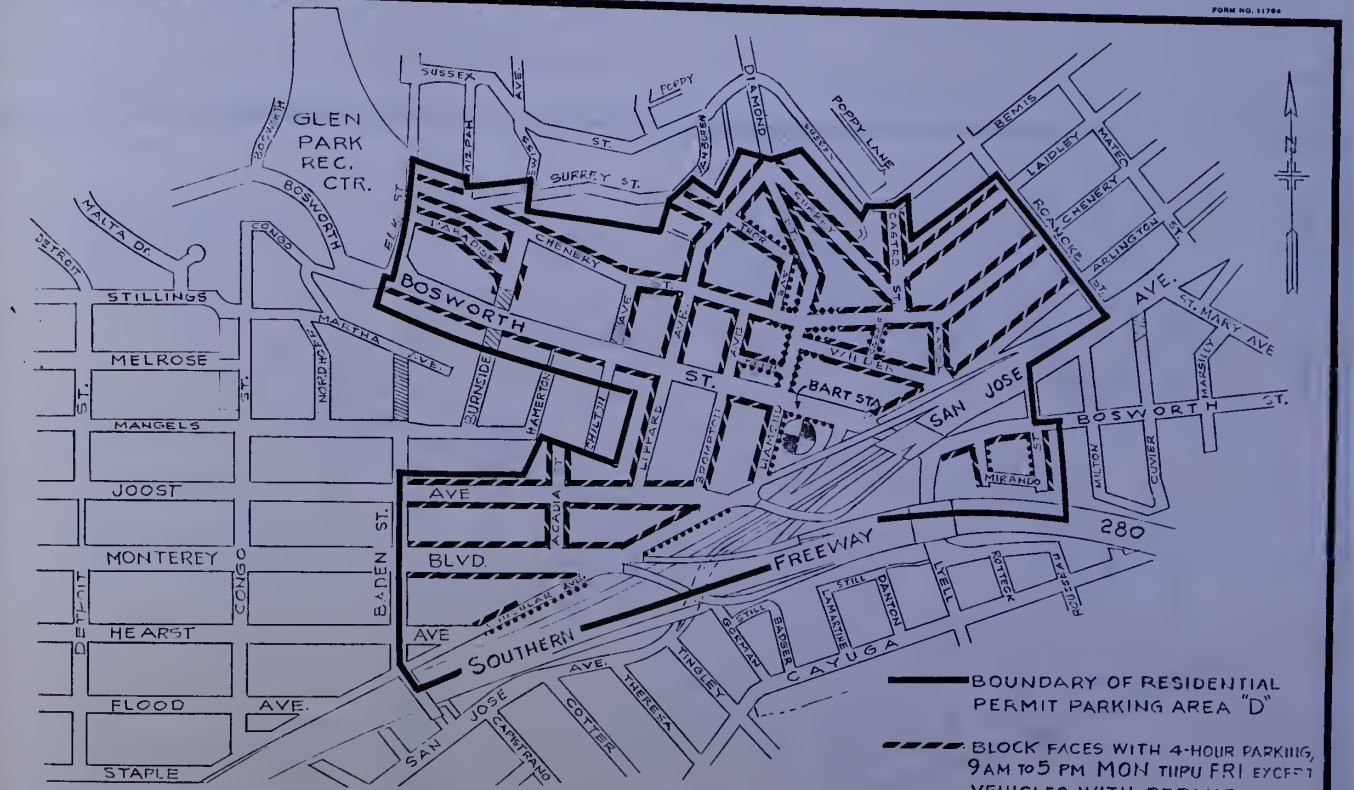

BOUNDARY OF RESIDENTIAL PERMIT PARKING AREA "D"

BLOCK FACES WITH 4-HOUR PARKING, 9 AM TO 5 PM MON THRU FRI EXCEPT VEHICLES WITH PERMIT

BLOCK FACES WITH 1-HOUR PARKING METERS (EXCLUDED FROM THE PERMIT PARKING)

NO PARKING OR NO STOPPING ANYTIME

	BY	DATE
DR.	E.F.G.	6-13-78
TR.		
CK.	DF	6-15-78
APP.	MEB	6-16-78
APP.	[illegible]	6-19-78

CITY AND COUNTY OF SAN FRANCISCO
DEPARTMENT OF PUBLIC WORKS - BUREAU OF ENGINEERING

RESIDENTIAL PERMIT PARKING AREA "D"
GLEN PARK

APPROVED [signature] CITY ENGINEER
DATE 6-20-78

SCALE
SHEET OF SHEETS

FILE STR 57P1.1

CHANGE

REFERENCES

NO.	DATE	DESCRIPTION	BY

TABLE OF CHANGES
CAUTION: CHECK WITH TRACING TO SEE IF YOU HAVE LATEST REVISION

PRINTED ON DIEPO NO. 1020 CLEARPRINT 1-78

SF
E&G
Map 4 of 14

DOCUMENTS DEPT
SA
D

FORM NO. 11784

BLOCK FACES WITH 4-HR PARKING, 9AM TO 5PM MON THRU FRI EXCEPT VEHICLES WITH AREA "D" PERMITS.

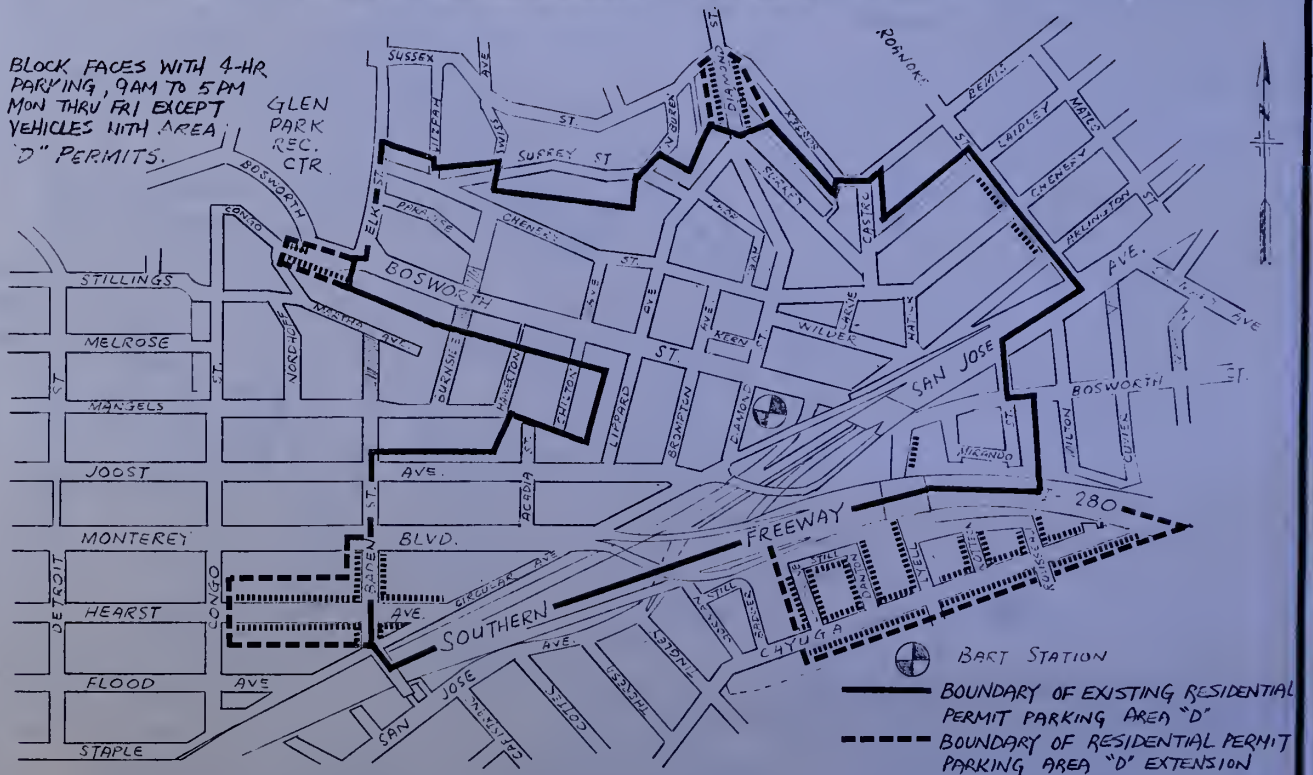

	BY	DATE
DR.	EFG	7-24-79
TR.		
CK.	JC	7-24-79
APP.	MEB	7-24-79
APP.		

CITY AND COUNTY OF SAN FRANCISCO
DEPARTMENT OF PUBLIC WORKS - BUREAU OF ENGINEERING

RESIDENTIAL PERMIT PARKING AREA "D"
GLEN PARK, 1ST EXTENSION

APPROVED [signature] CITY ENGINEER
DATE 7-24-79

SCALE NONE
SHEET OF SHEETS
FILE STR-5781.2
CHANGE

REFERENCES

TABLE OF CHANGES
CAUTION: CHECK WITH TRACING TO SEE IF YOU HAVE LATEST REVISION

NO.	DATE	DESCRIPTION	BY
1	10/80	Change Title & Legend	TK NW

PRINTED ON DIEPO NO. 1080 CLEARPRINT 8-78

ST. EEC #9 Map 5 of 14

FORM NO. 11704

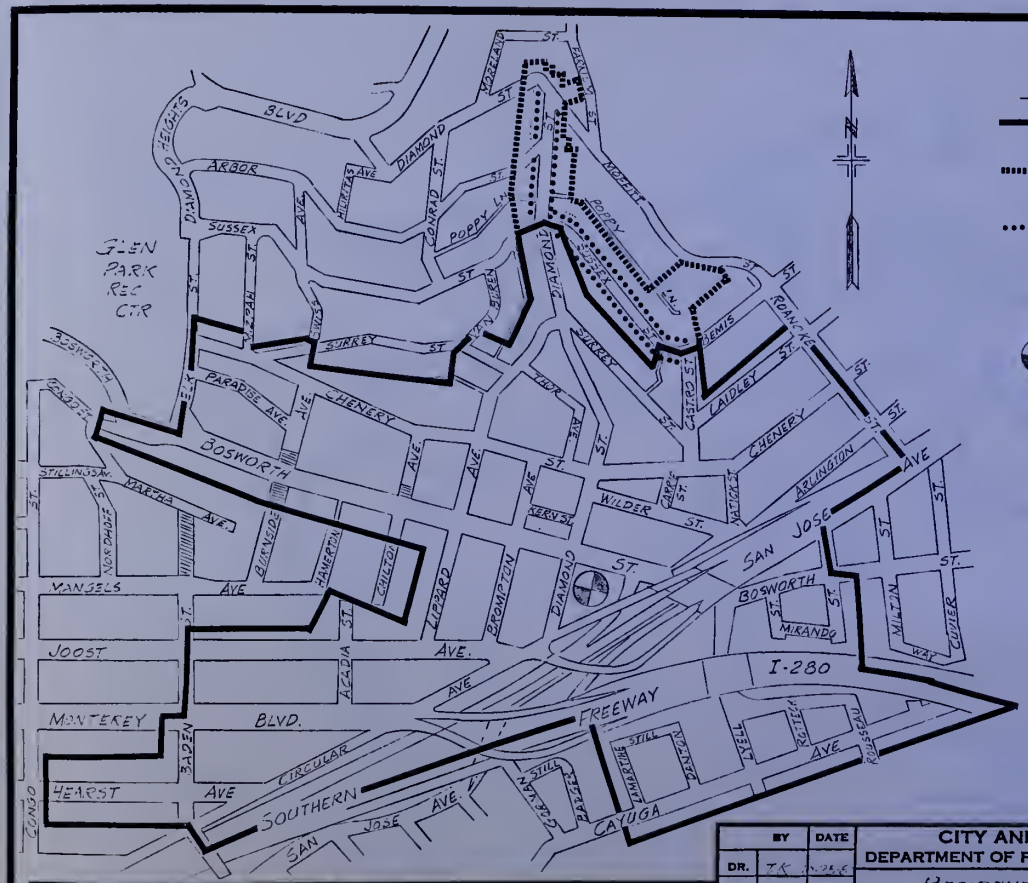

LEGEND

- Boundary Of Existing Residential Permit Parking Area "D".
- Boundary Of Residential Permit Parking Area "D" Extension.
- Block Faces With 4-Hour Parking 9a.m To 5p.m., Mon. Thru Fri., Except Vehicles With Area "D" Permits.
- BART Station.

	BY	DATE
DR.	TK	10-25-80
TR.		
CK.	N.W	10-27-80
APP.	MUK	10-28-80
APP.	VEB	10-29-80

CITY AND COUNTY OF SAN FRANCISCO
DEPARTMENT OF PUBLIC WORKS - BUREAU OF ENGINEERING

RESIDENTIAL PERMIT PARKING AREA "D"
GLEN PARK, 2ND EXTENSION

APPROVED [signature] for J Mass
DATE 10-29-80 CITY ENGINEER

SCALE NONE
SHEET OF SHEETS

FILE STR-5781-3

CHANGE

REFERENCES

NO.	DATE	DESCRIPTION	BY

TABLE OF CHANGES
CAUTION: CHECK WITH TRACING TO SEE IF YOU HAVE LATEST REVISION

PRINTED ON DIEPO NO. 1020 CLEARPRINT 1-79

SF 530 #7 Map 6 of 14

FORM NO. 11784

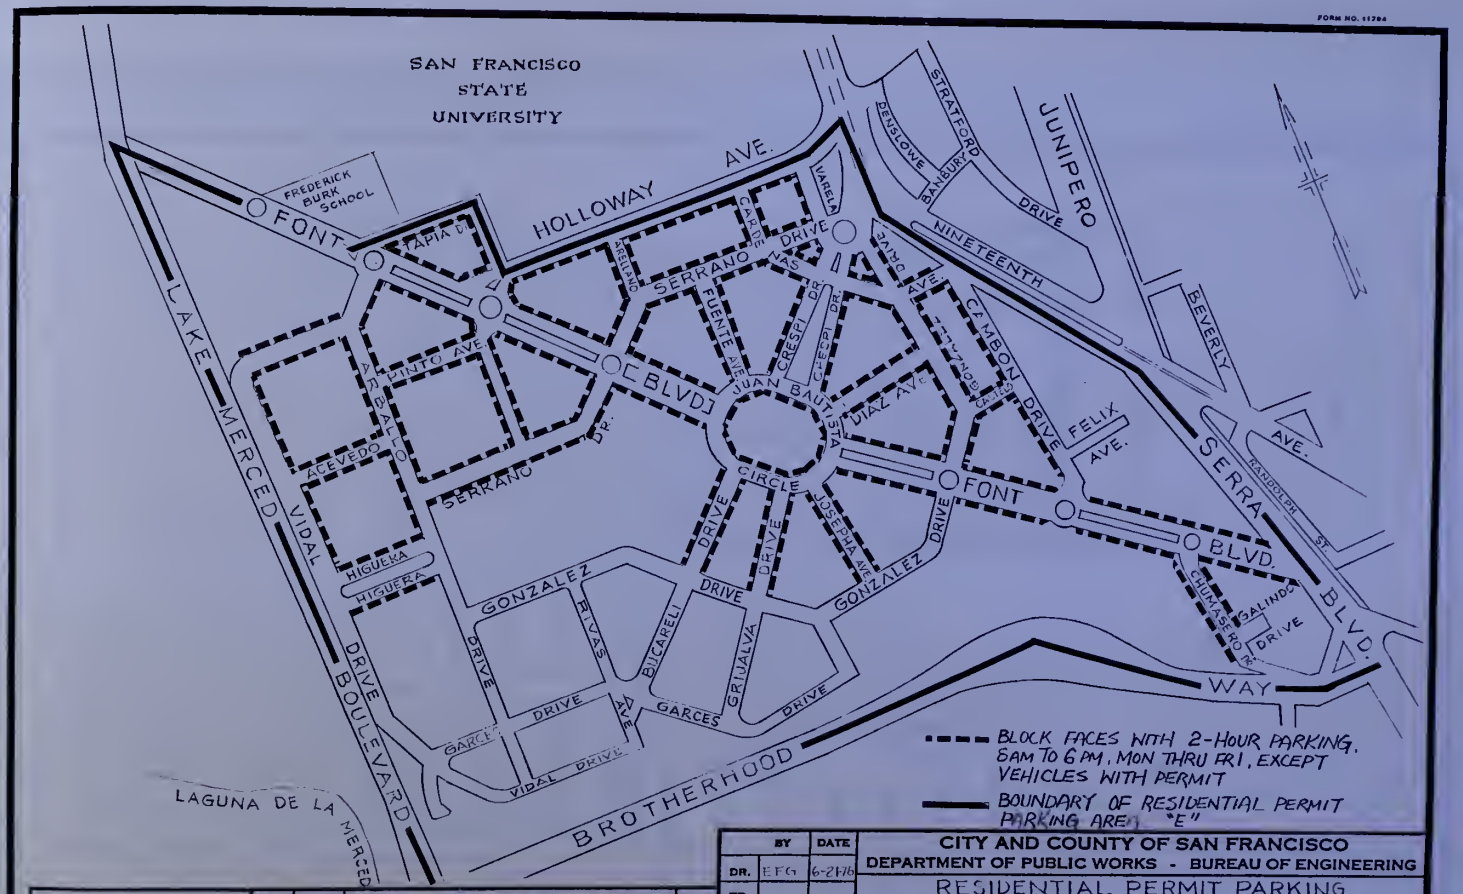

	BY	DATE
DR.	EFG	6-27-78
TR.		
CK.		
APP.		
APP.		

CITY AND COUNTY OF SAN FRANCISCO
DEPARTMENT OF PUBLIC WORKS - BUREAU OF ENGINEERING

RESIDENTIAL PERMIT PARKING
PARK MERCED SURVEY AREA

APPROVED
DATE CITY ENGINEER

SCALE
SHEET OF SHEETS

FILE STR 5782.1

CHANGE

REFERENCES

NO.	DATE	DESCRIPTION	BY

TABLE OF CHANGES
CAUTION: CHECK WITH TRACING TO SEE IF YOU HAVE LATEST REVISION

PRINTED ON DIEPO NO. 1020 CLEARPRINT 1-78

SF
E80
#9
May 7th 14

DOCUMENTS DEPT.
SAN FRANCISCO
PUBLIC LIBRARY

FORM NO. 11784

	BY	DATE
DR.	EFG	2-16-79
TR.		
CK.	J.C.	2-20-79
APP.	M.B.	2-20-79
APP.		2-21-79

CITY AND COUNTY OF SAN FRANCISCO
DEPARTMENT OF PUBLIC WORKS - BUREAU OF ENGINEERING

RESIDENTIAL PERMIT PARKING
JORDAN PARK - PRESIDIO HEIGHTS PROPOSED AREA

APPROVED
DATE 2-21-79 CITY ENGINEER

SCALE
SHEET OF SHEETS

FILE STR 5905.1

CHANGE

REFERENCES

NO.	DATE	DESCRIPTION	BY

TABLE OF CHANGES
CAUTION: CHECK WITH TRACING TO SEE IF YOU HAVE LATEST REVISION

PRINTED ON DIAZO NO. 1080 CLEARPRINT 1.70

CF 80-19 Map 5 of 14

FORM NO. 11784

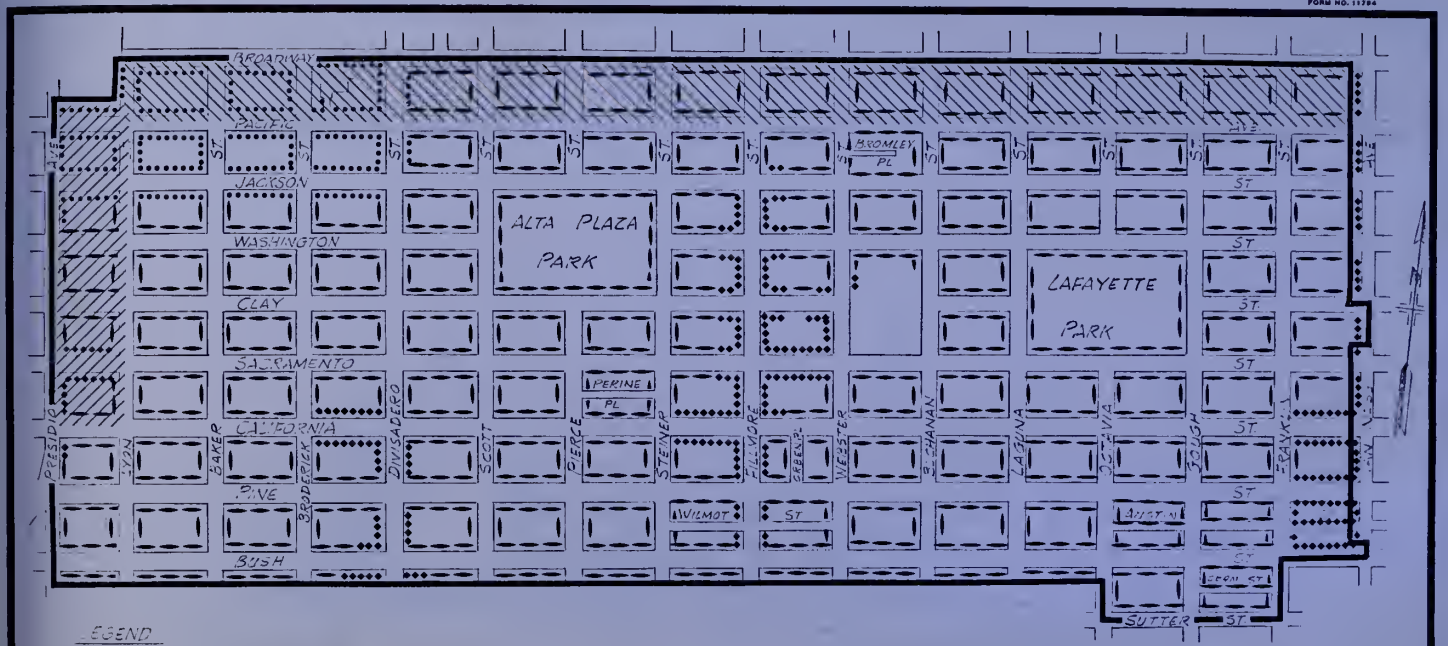

LEGEND

- BOUNDARY OF RESIDENTIAL PERMIT PARKING AREA "G"
- BLOCK FACES WITH 2-HOUR PARKING TIME LIMIT, 8 A.M. TO 6 P.M., MON. THRU FRI., EXCEPT VEHICLES WITH AREA "G" PERMITS.
- BLOCK FACES WITH 3-HOUR PARKING TIME LIMIT, 8 A.M. TO 6 P.M., MON. THRU FRI., EXCEPT VEHICLES WITH AREA "G" PERMITS.
- BLOCK FACES WITH PARKING METERS.
- AREA "F" & "G" BUFFER ZONE. TIME LIMITS APPLY TO ALL VEHICLES EXCEPT THOSE WITH EITHER AREA "F" OR "G" PERMIT.
- AREA "G" & "K" BUFFER ZONE. TIME LIMITS APPLY TO ALL VEHICLES EXCEPT THOSE WITH EITHER AREA "G" OR "K" PERMITS

	BY	DATE
DR.	TK	9-
TR.		
CK.	N.W.	10-29-80
APP.	MDL	10-27-80
APP.	MEB	10-29-80

CITY AND COUNTY OF SAN FRANCISCO
DEPARTMENT OF PUBLIC WORKS - BUREAU OF ENGINEERING

RESIDENTIAL PERMIT PARKING
PACIFIC HEIGHTS, AREA "G"

APPROVED [signature] DATE 10-29-80 CITY ENGINEER

SCALE NONE SHEET OF SHEETS

FILE STR-5793-3

CHANGE

REFERENCES
SUPERSEDES STR-5793-2

NO.	DATE	DESCRIPTION	BY

TABLE OF CHANGES
CAUTION: CHECK WITH TRACING TO SEE IF YOU HAVE LATEST REVISION

PRINTED ON DIEPO NO. 1030 CLEARPRINT 1-79

SF
EBO
#9 Map RSC14

DOCUMENTS DEPT.
SAN FRANCISCO
PUBLIC LIBRARY

FORM NO. 11784

BOUNDARY OF RESIDENTIAL PERMIT PARKING AREA "H"

BLOCK FACES WITH 2-HOUR PARKING 8AM TO 6PM, MON. THRU FRI. EXCEPT VEHICLES WITH PERMIT.

BY	DATE
DR. E.F.S.	1-12-79
TR.	
CK. JC.	7-13-79
APP. YTB.	7-19-79
APP.	

CITY AND COUNTY OF SAN FRANCISCO
DEPARTMENT OF PUBLIC WORKS - BUREAU OF ENGINEERING

RESIDENTIAL PERMIT PARKING AREA "H"
LAKESIDE AREA

APPROVED Ronald J. Cervi
DATE 7-24-79 CITY ENGINEER

SCALE
SHEET OF SHEETS

FILE STR 5800.1

CHANGE

REFERENCES

NO.	DATE	DESCRIPTION	BY

TABLE OF CHANGES
CAUTION: CHECK WITH TRACING TO SEE IF YOU HAVE LATEST REVISION

PRINTED ON DIEPO NO. 1020 CLEARPRINT 1-78

Map 10 of 14

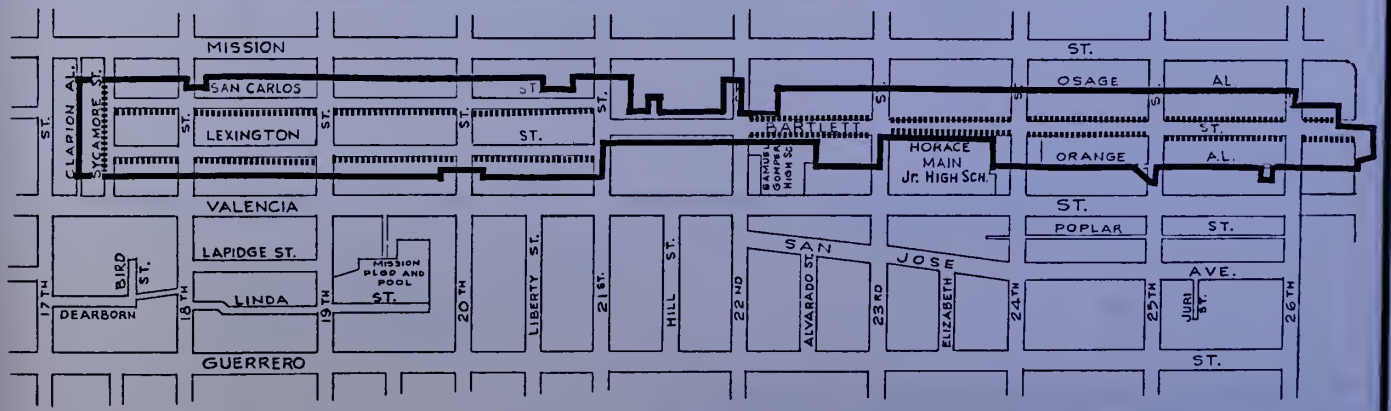

PROPOSED BOUNDARY

BLOCK FACES 1-HR PARKING, 9AM TO 6PM MONDAY THROUGH SATURDAY EXCEPT VEHICLES WITH PERMIT

REFERENCES	NO.	DATE	DESCRIPTION	BY

TABLE OF CHANGES
CAUTION: CHECK WITH TRACING TO SEE IF YOU HAVE LATEST REVISION

	BY	DATE
DR.	EFG	5-17-76
TR.		
CK.	JC	7-24-79
APP.	MEB	7-24-79
APP.		

CITY AND COUNTY OF SAN FRANCISCO
DEPARTMENT OF PUBLIC WORKS - BUREAU OF ENGINEERING

RESIDENTIAL PERMIT PARKING
BARTLETT STREET AREA ; AREA "I"

APPROVED Donald J. Curci
DATE 7-24-79 CITY ENGINEER

SCALE | SHEET OF SHEETS | FILE STR 5799.1 | CHANGE

SF ESD #9 Map No. 14

FORM NO. 11784

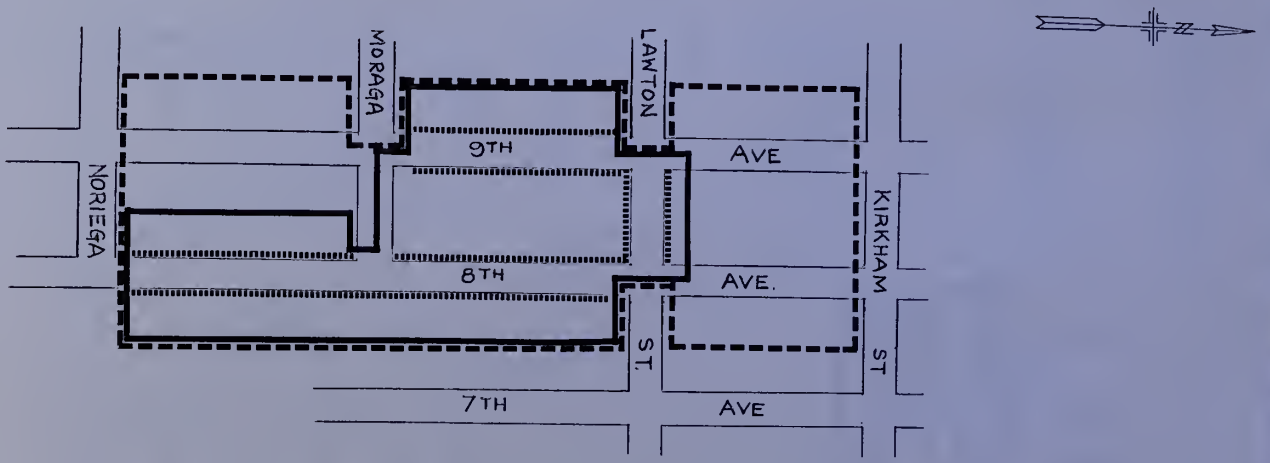

BOUNDARY OF SURVEY AREA

BOUNDARY OF RESIDENTIAL PERMIT PARKING AREA "J"

PETITION BLOCKS - BLOCK FACES WITH 2-HOUR PARKING, 8AM TO 5PM, MONDAY THRU FRIDAY EXCEPT VEHICLES WITH PERMIT.

	BY	DATE
DR.	E.F.C.	2-27
TR.		
CK.	J.C.	5-2-74
APP.	M.G.B.	5-14-74
APP.	H.M.	5-14-74

CITY AND COUNTY OF SAN FRANCISCO
DEPARTMENT OF PUBLIC WORKS - BUREAU OF ENGINEERING

RESIDENTIAL PERMIT PARKING
SUNSET HEIGHTS AREA "J"

APPROVED
DATE 5/17/74 CITY ENGINEER

SCALE
SHEET OF SHEETS

FILE STR 5901.1

CHANGE

REFERENCES

NO.	DATE	DESCRIPTION	BY

TABLE OF CHANGES
CAUTION: CHECK WITH TRACING TO SEE IF YOU HAVE LATEST REVISION

PRINTED ON DIEPO NO. 1020 CLEARPRINT 1-78

DOCUMENTS DEPT.

SF ESO #7 Map 12 of 14

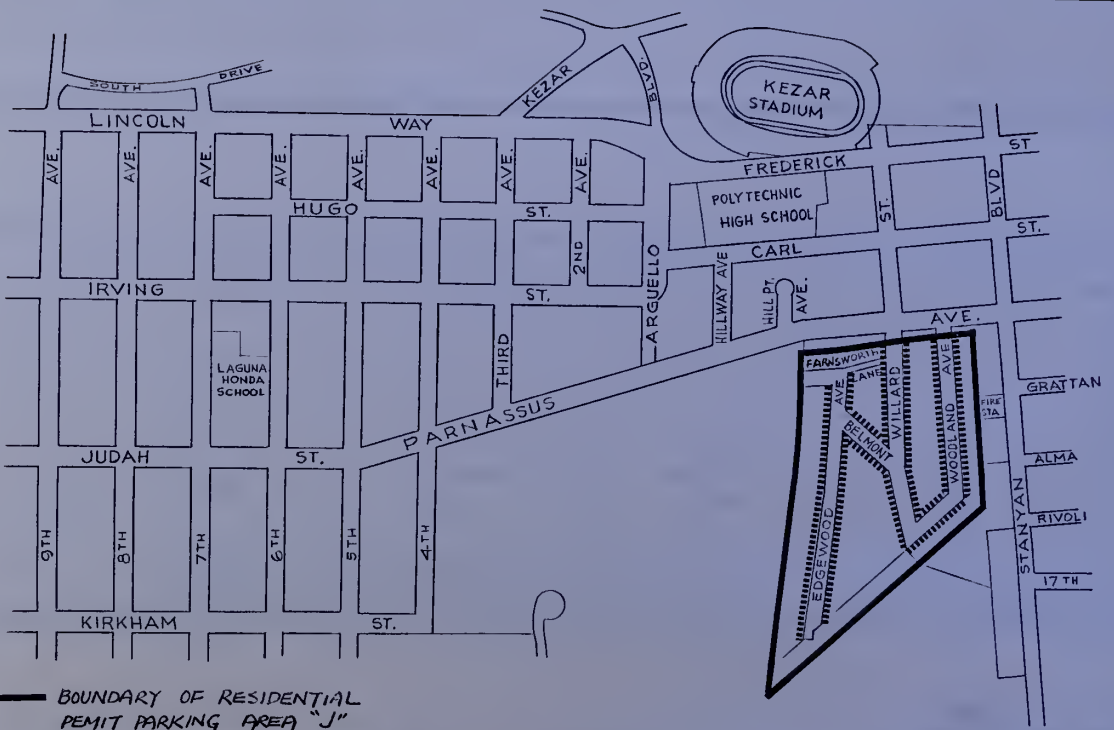

BOUNDARY OF RESIDENTIAL PEMIT PARKING AREA "J"

BLOCK FACES WITH 2-HOUR PARKING, 8 AM TO 5 PM, MONDAY THRU FRIDAY EXCEPT VEHICLES WITH PERMIT

	BY	DATE
DR.	EFG	6-26-78
TR.		
CK.	JC	7-24-78
APP.	YNS	7 24 78
APP.		

CITY AND COUNTY OF SAN FRANCISCO
DEPARTMENT OF PUBLIC WORKS - BUREAU OF ENGINEERING

RESIDENTIAL PERMIT PARKING
PARNASSUS HEIGHTS AREA "J" (PARTIAL)

APPROVED Frank J. Taylor DATE 9/26/78 CITY ENGINEER

SCALE 1:400' SHEET OF SHEETS

FILE STR 5811.1

CHANGE

REFERENCES

NO.	DATE	DESCRIPTION	BY

TABLE OF CHANGES
CAUTION: CHECK WITH TRACING TO SEE IF YOU HAVE LATEST REVISION

PRINTED ON DIEPO NO. 1020 CLEARPRINT 1-78

DOCUMENTS DEPT
SFPL

5F
E80
9

Map 13 of 14

FORM NO. 11794

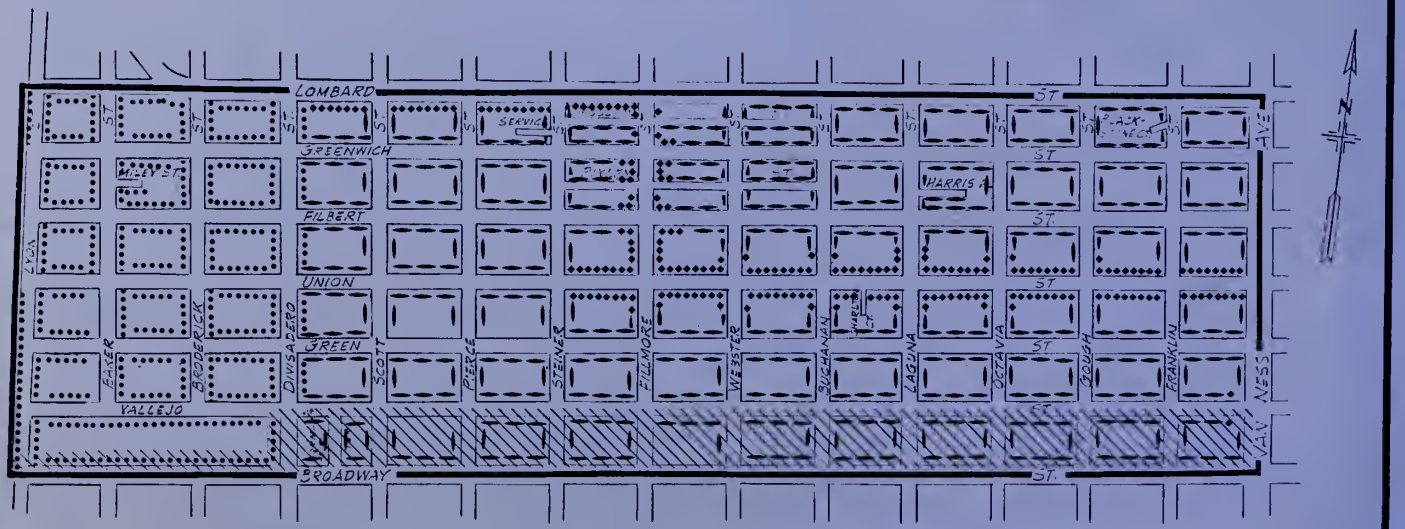

LEGEND

- Boundary of Residential Permit Parking Area "K"
- Block faces with 2-hour parking time limit, 8 A.M. to 6 P.M., Mon. thru Fri., except vehicles with Area "K" permits.
- Block faces with 3-hour parking time limit, 8 A.M. to 6 P.M., Mon. thru Fri., except vehicles with Area "K" permit.
- Block faces with parking meters.
- Area "G" & "K" buffer zone. Time limits apply to all vehicles except those with either Areas "G" or "K" permits.

DOCUMENTS DEPT.
DEC 9 1980
SAN FRANCISCO PUBLIC LIBRARY

	BY	DATE
DR.	T.K	10-20-80
TR.		
CK.	N.W.	10-20-80
APP.	MDR	10-21-80
APP.	MES	10-21-80

CITY AND COUNTY OF SAN FRANCISCO
DEPARTMENT OF PUBLIC WORKS - BUREAU OF ENGINEERING

RESIDENTIAL PERMIT PARKING
COIN HOLLOW - GOLDEN GATE VALLEY, AREA "K"

APPROVED [signature] for J. Ma... CITY ENGINEER
DATE 10-21-80

SCALE NONE
SHEET OF SHEETS

FILE STR-5793-1

CHANGE

REFERENCES

NO.	DATE	DESCRIPTION	BY

TABLE OF CHANGES
CAUTION: CHECK WITH TRACING TO SEE IF YOU HAVE LATEST REVISION

PRINTED ON DIEPO NO. 1030 CLEARPRINT 1-78
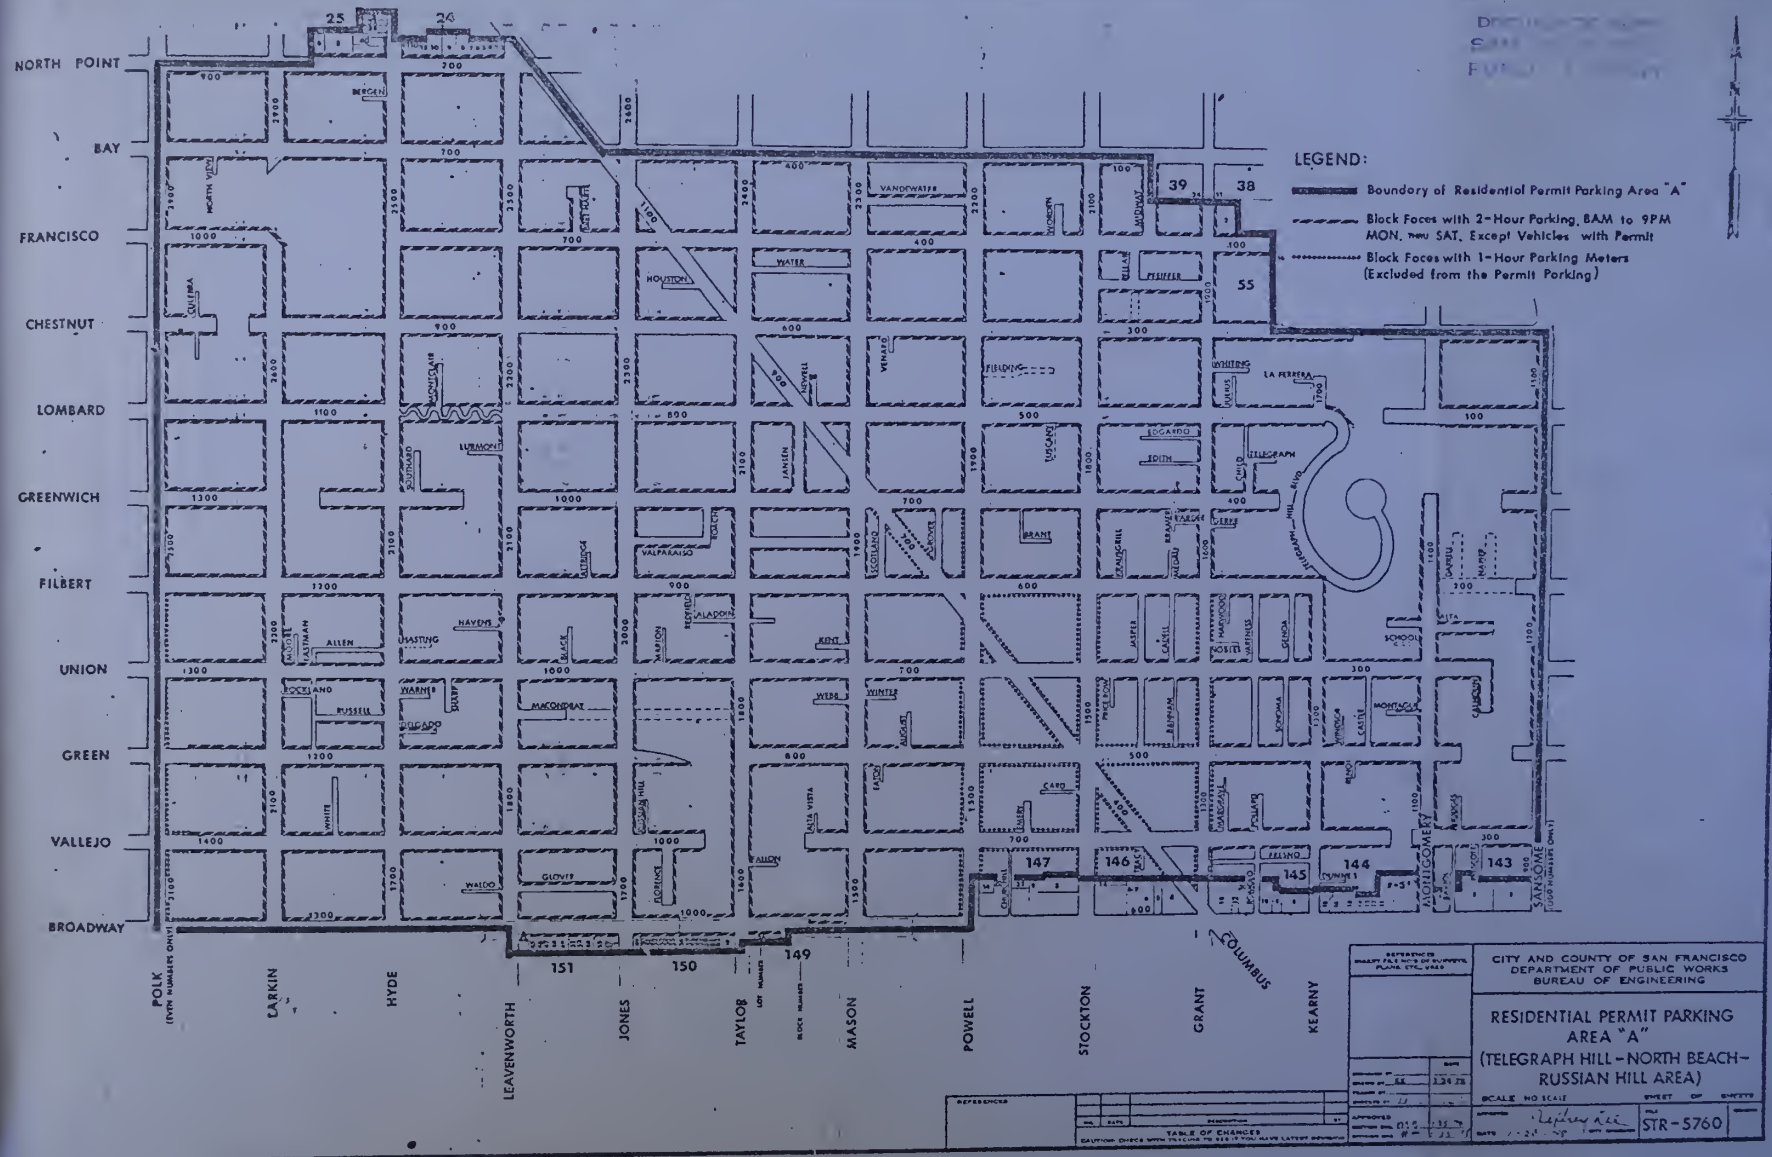
E ESO #9 Map 14 of 14